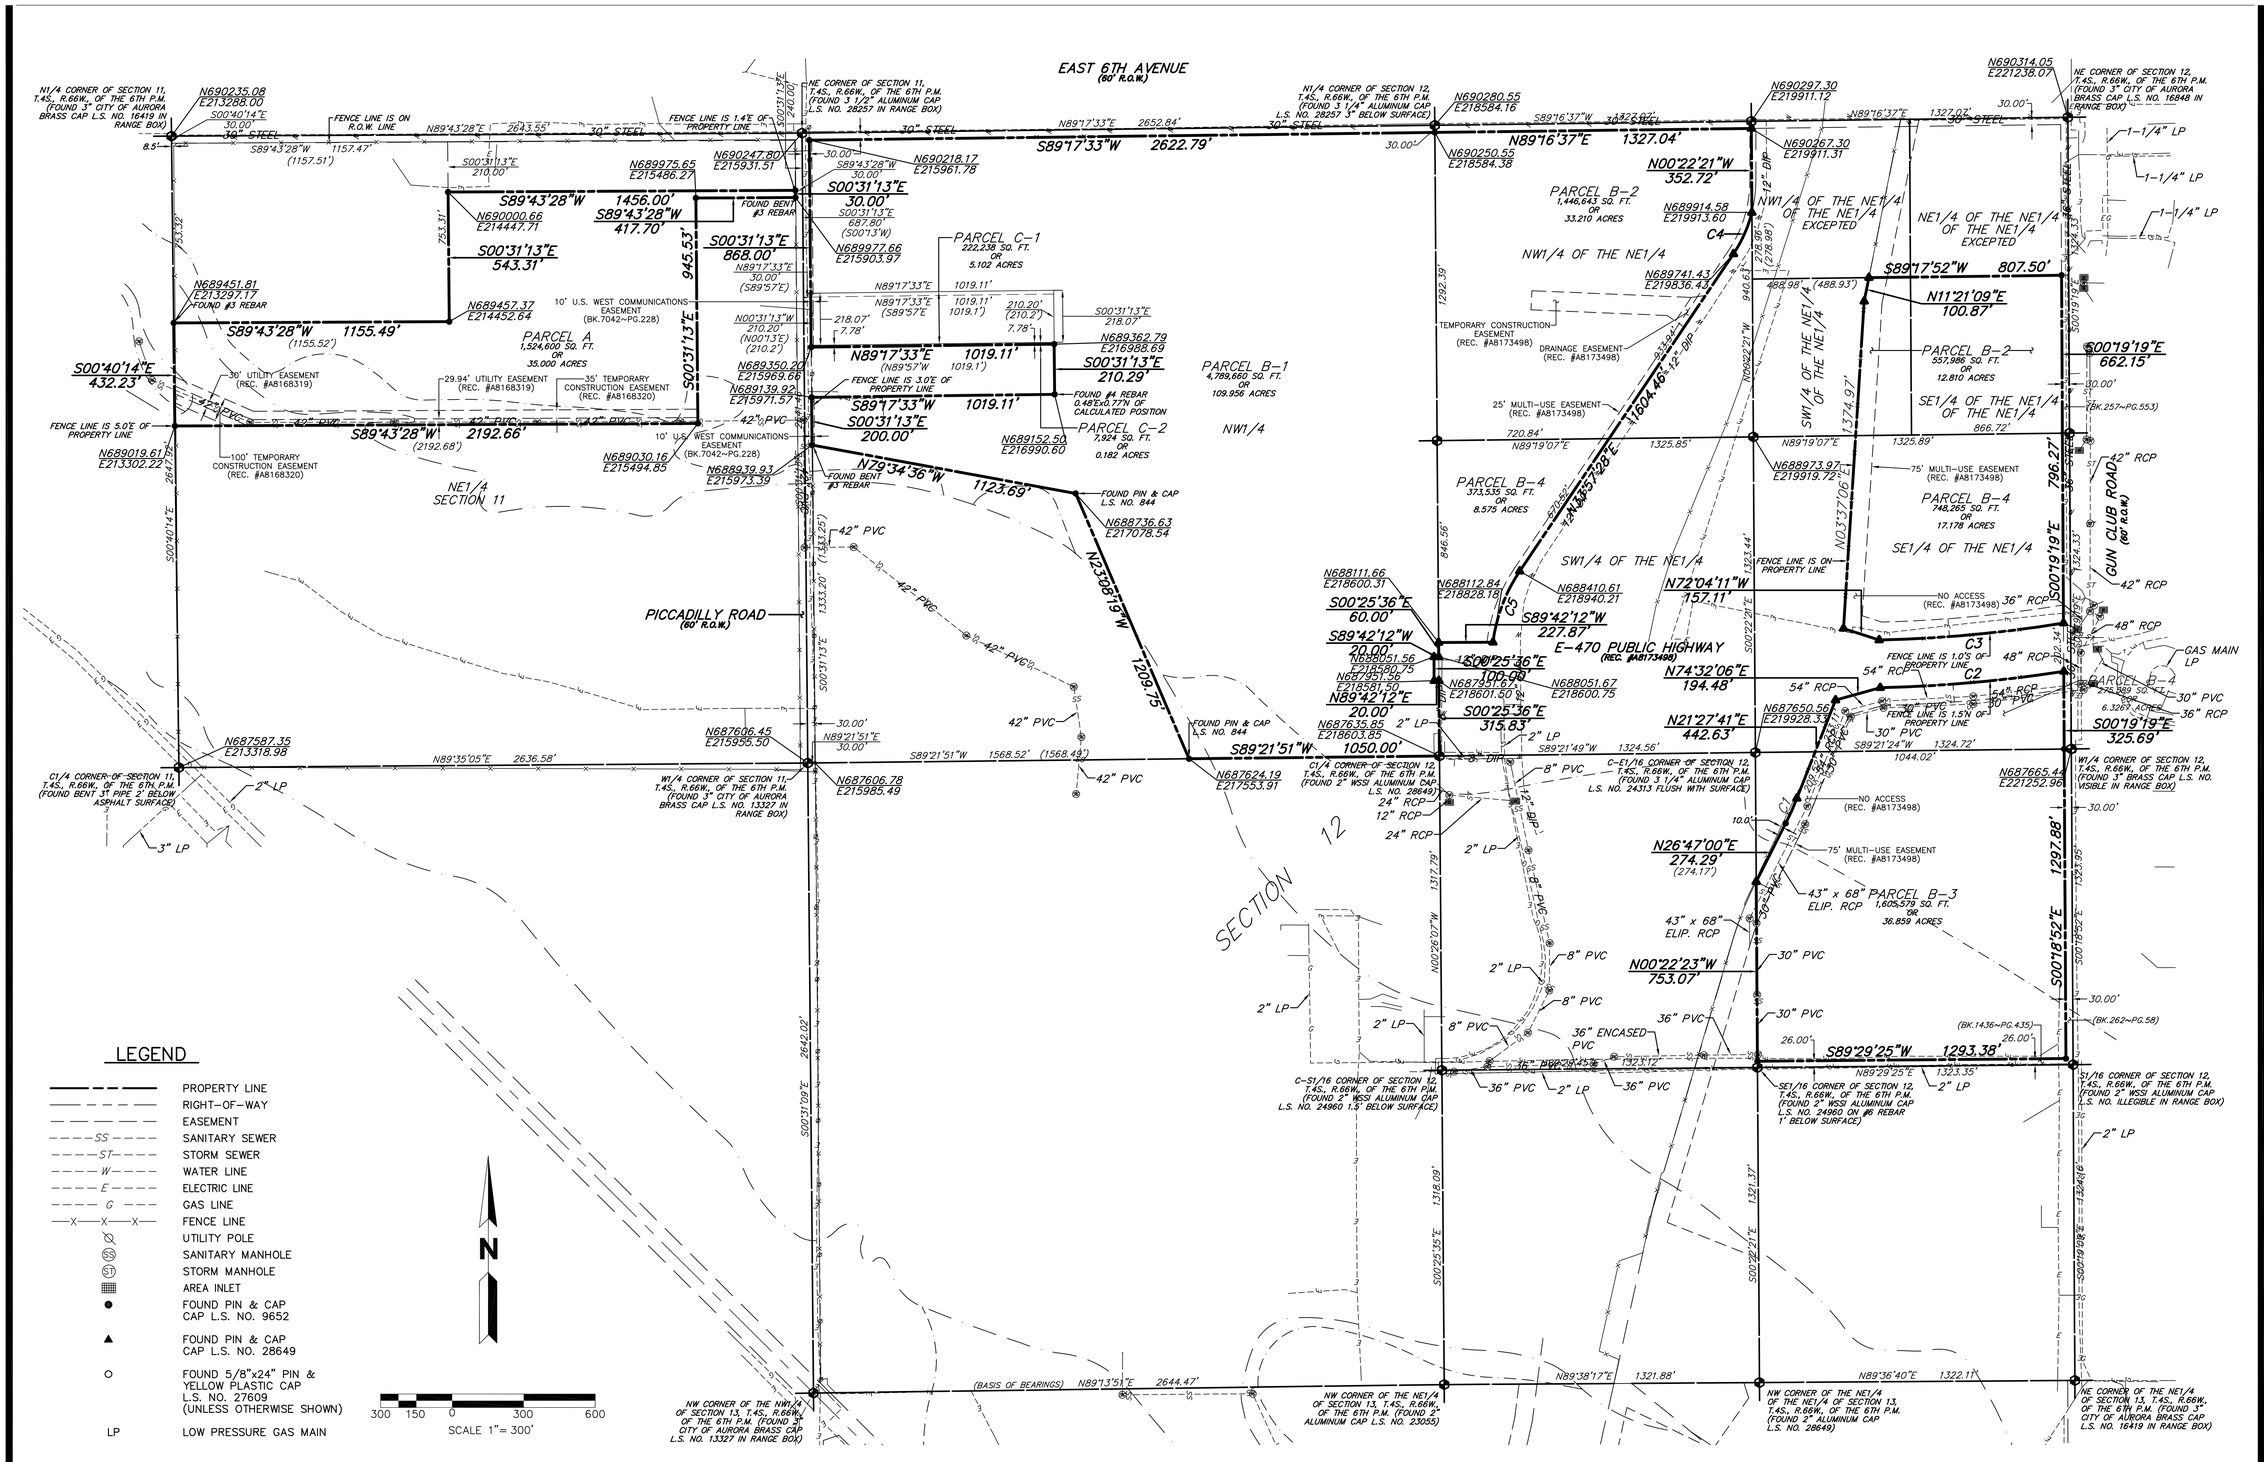

LEGEND

- PROPERTY LINE
- RIGHT-OF-WAY
- EASEMENT
- SS — SANITARY SEWER
- ST — STORM SEWER
- W — WATER LINE
- E — ELECTRIC LINE
- G — GAS LINE
- FENCE LINE
- UTILITY POLE
- SANITARY MANHOLE
- STORM MANHOLE
- AREA INLET
- FOUND PIN & CAP CAP L.S. NO. 9652
- FOUND PIN & CAP CAP L.S. NO. 28649
- FOUND 5/8"x24" PIN & YELLOW PLASTIC CAP L.S. NO. 27609 (UNLESS OTHERWISE SHOWN)
- LP — LOW PRESSURE GAS MAIN

CURVE TABLE					
NUMBER	DELTA ANGLE	RADIUS	ARC LENGTH	CHORD DIRECTION	CHORD LENGTH
C1	05°19'19"	1235.92'	114.80'	N24°07'20"E	114.76'
C2	07°35'51"	5829.58'	773.01'	N84°54'16"E	772.44'
(DEED)	07°35'50"	5829.58'	772.99'	S84°54'17"W	772.42'
C3	07°54'16"	5629.58	776.65'	N84°45'04"E	776.03'
(DEED)	07°54'15"	5629.58'	776.63'	N84°45'04"E	776.03'
C4	19°52'10"	549.41'	190.53'	N24°01'23"E	189.58'
(DEED)	19°51'58"	549.41'	190.50'	N24°01'29"E	189.55'
C5	26°40'50"	689.41'	321.04'	S20°37'03"W	318.14'

MARTIN/MARTIN assumes no responsibility for utility locations. The utilities shown on this drawing have been plotted from the best available information. It is, however, the contractors responsibility to field verify the location of all utilities prior to the commencement of any construction.

UTILITY NOTE:
THE UTILITIES DEPICTED ON THIS MAP WERE DIGITIZED FROM THE BEST AVAILABLE INFORMATION AND WERE NOT FIELD VERIFIED.
(NO MAPS WERE AVAILABLE FOR TELEPHONE OR CABLE T.V.)

NOTE:
BOUNDARY INFORMATION SHOWN WAS SUPPLIED BY ENGINEERING SERVICE COMPANY AND HAS NOT BEEN VERIFIED BY MARTIN/MARTIN INC.

MARTIN / MARTIN
CONSULTING ENGINEERS
12499 WEST COLFAX AVE.
P.O. BOX 150
LAKEWOOD, CO 80215
303.431.6100
FAX 303.431.4028

SHAMROCK PROPERTIES
6TH, GUNCLUB & PICADILLY
UTILITY LOCATION MAP

No.	Description of Revisions	Date	Name

Date: APRIL 05, 2005
Job Number: 17423.C.80
Surveyed By:
Drawn By: Arehart
Checked By: R. NOBBE

Sheet Number:
SU1

UTILITY MAP

Job Number: 17423.C.80
Sheet Number: SU1 1 OF 1

Location: G:\SURVEY\Shamrock Properties\6th-Gunclub-Picadilly\
Drawn By: Arehart
Project Manager: R. NOBBE
Surveyed By:
X References:
Plot Date: 04/05/05 AREHART
Tab Name: SU1
Profile View(s):
Model Space Plan view(s): PLAN
Other View:
CAD INFORMATION
Paper Space Plot view: PLOT
Dwg. Name: 6th-Gunclub-Picadilly_util.dwg